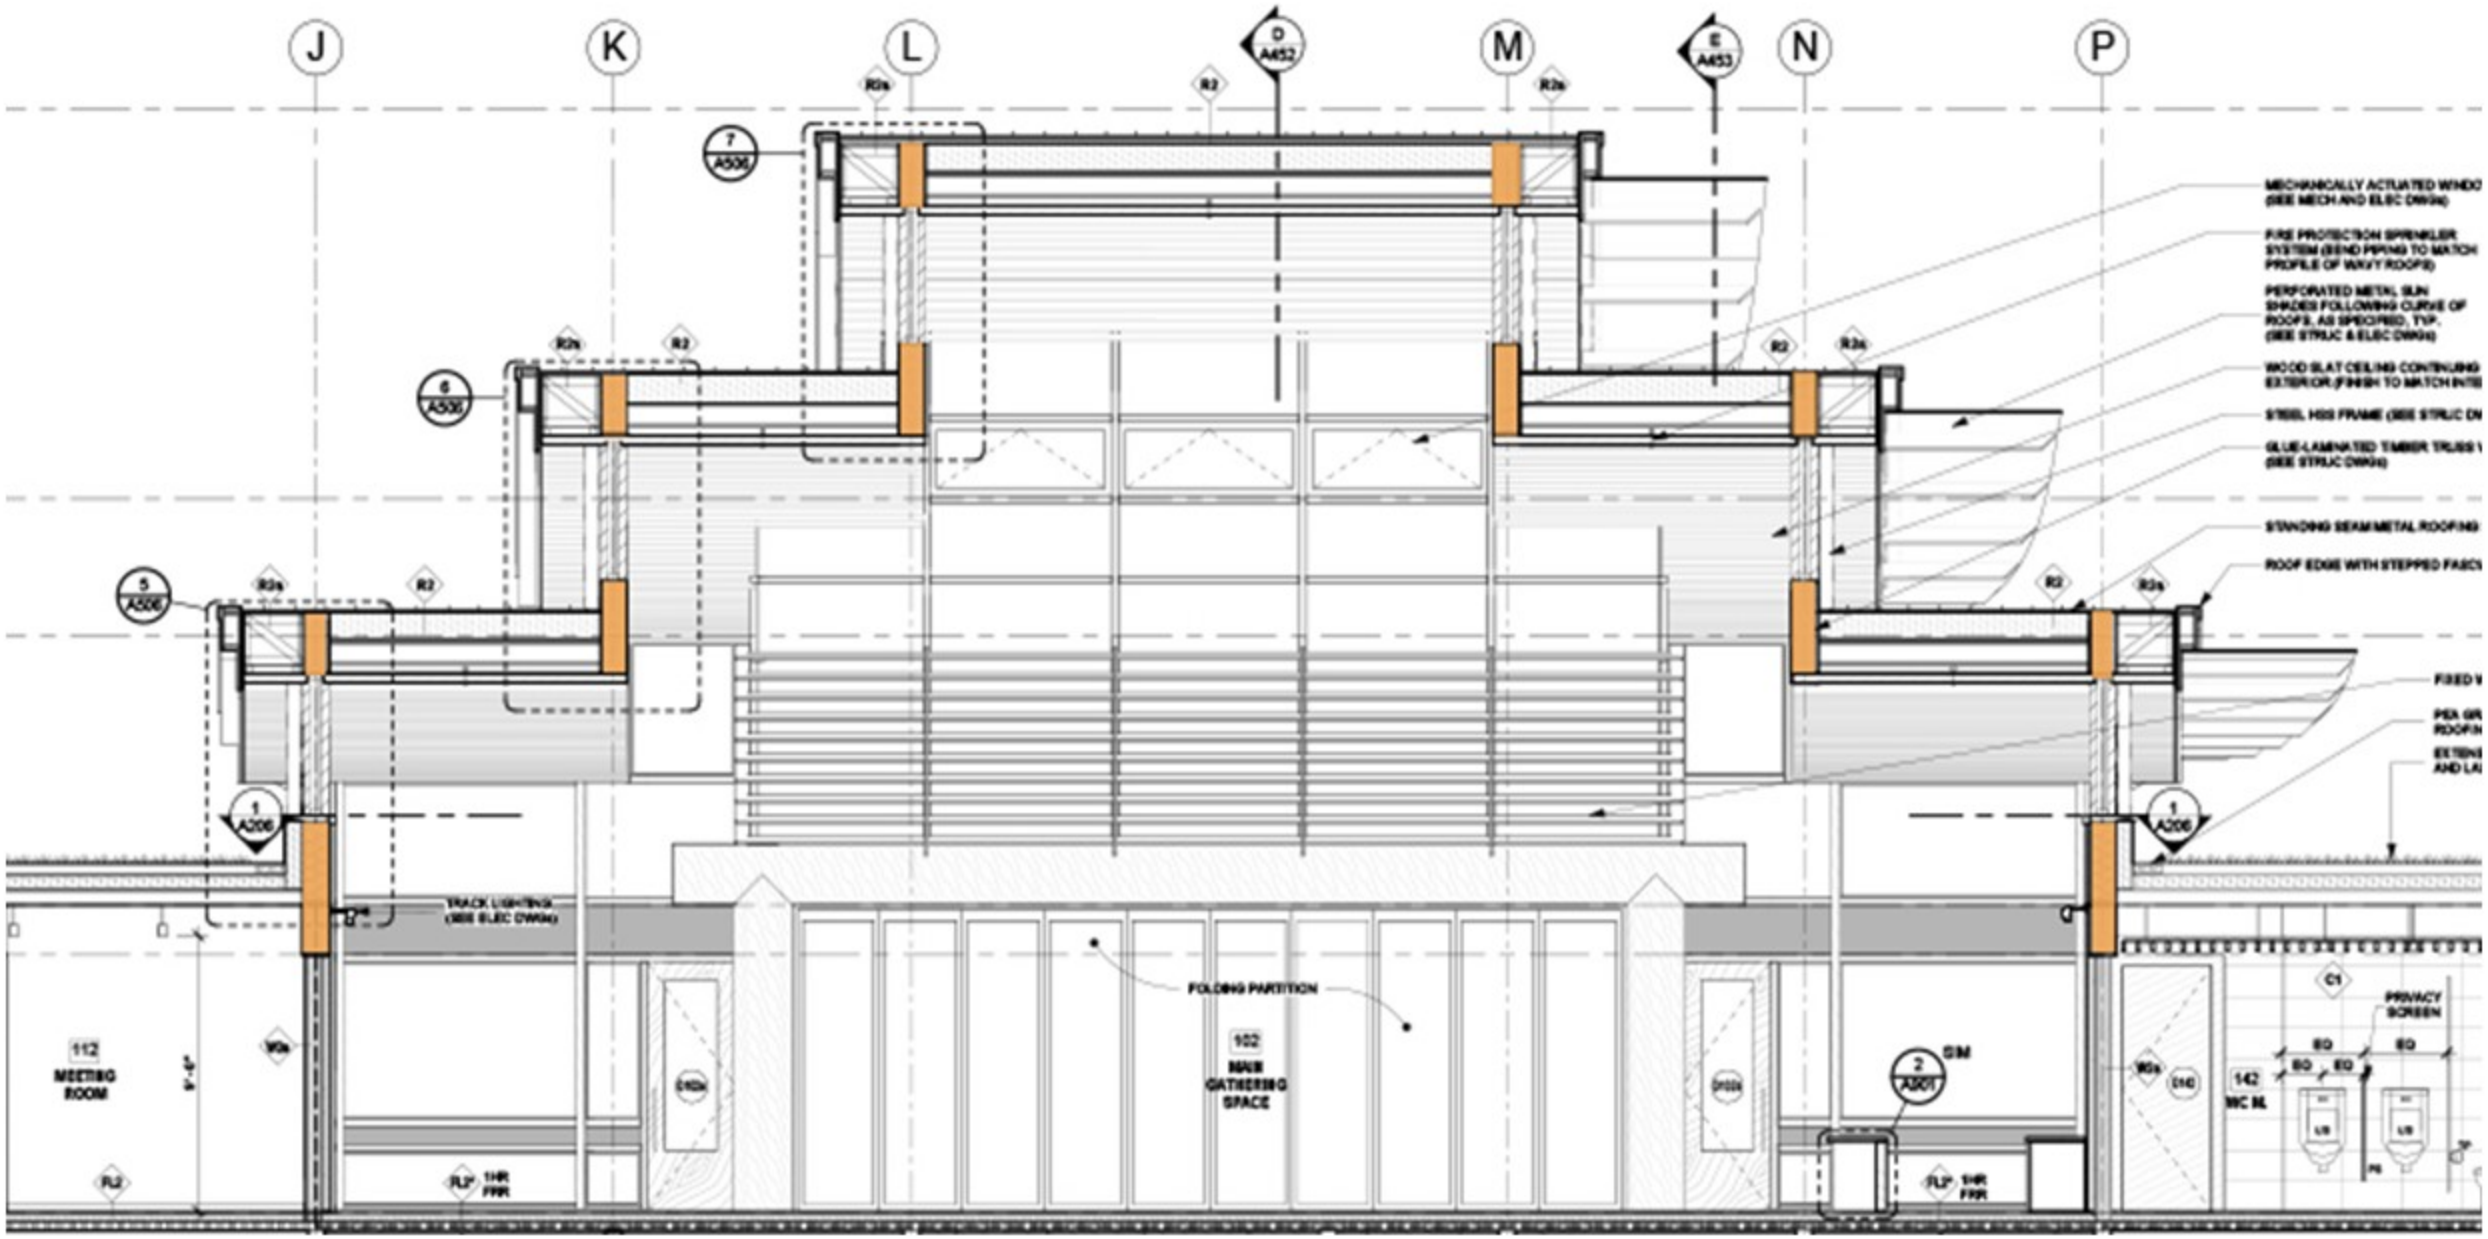
J
K
L
M
N
P
D
A452
E
A453
7
A506
6
A506
5
A506
1
A206
1
A206
2
A501
SIM
MECHANICALLY ACTUATED WINDO
(SEE MECH AND ELEC DWGs)
FIRE PROTECTION SPRINKLER
SYSTEM (BEND PIPING TO MATCH
PROFILE OF WAVY ROOFS)
PERFORATED METAL SUN
SHADES FOLLOWING CURVE OF
ROOFS, AS SPECIFIED, TYP.
(SEE STRUC & ELEC DWGs)
WOOD SLAT CEILING CONTINUING
EXTERIOR (FINISH TO MATCH INTE
STEEL HSS FRAME (SEE STRUC DW
GLUE-LAMINATED TIMBER TRUSS
(SEE STRUC DWGs)
STANDING SEAM METAL ROOFING
ROOF EDGE WITH STEPPED FASC
FIXED W
PEA GR
ROOFIN
EXTENS
AND LA
TRACK LIGHTING
(SEE ELEC DWGs)
FOLDING PARTITION
112
MEETING
ROOM
102
MAIN
GATHERING
SPACE
142
WC M.
PRIVACY
SCREEN
EQ
EQ
EQ
EQ
C1
FL2
FL2*
1HR
FRR
FL2*
1HR
FRR